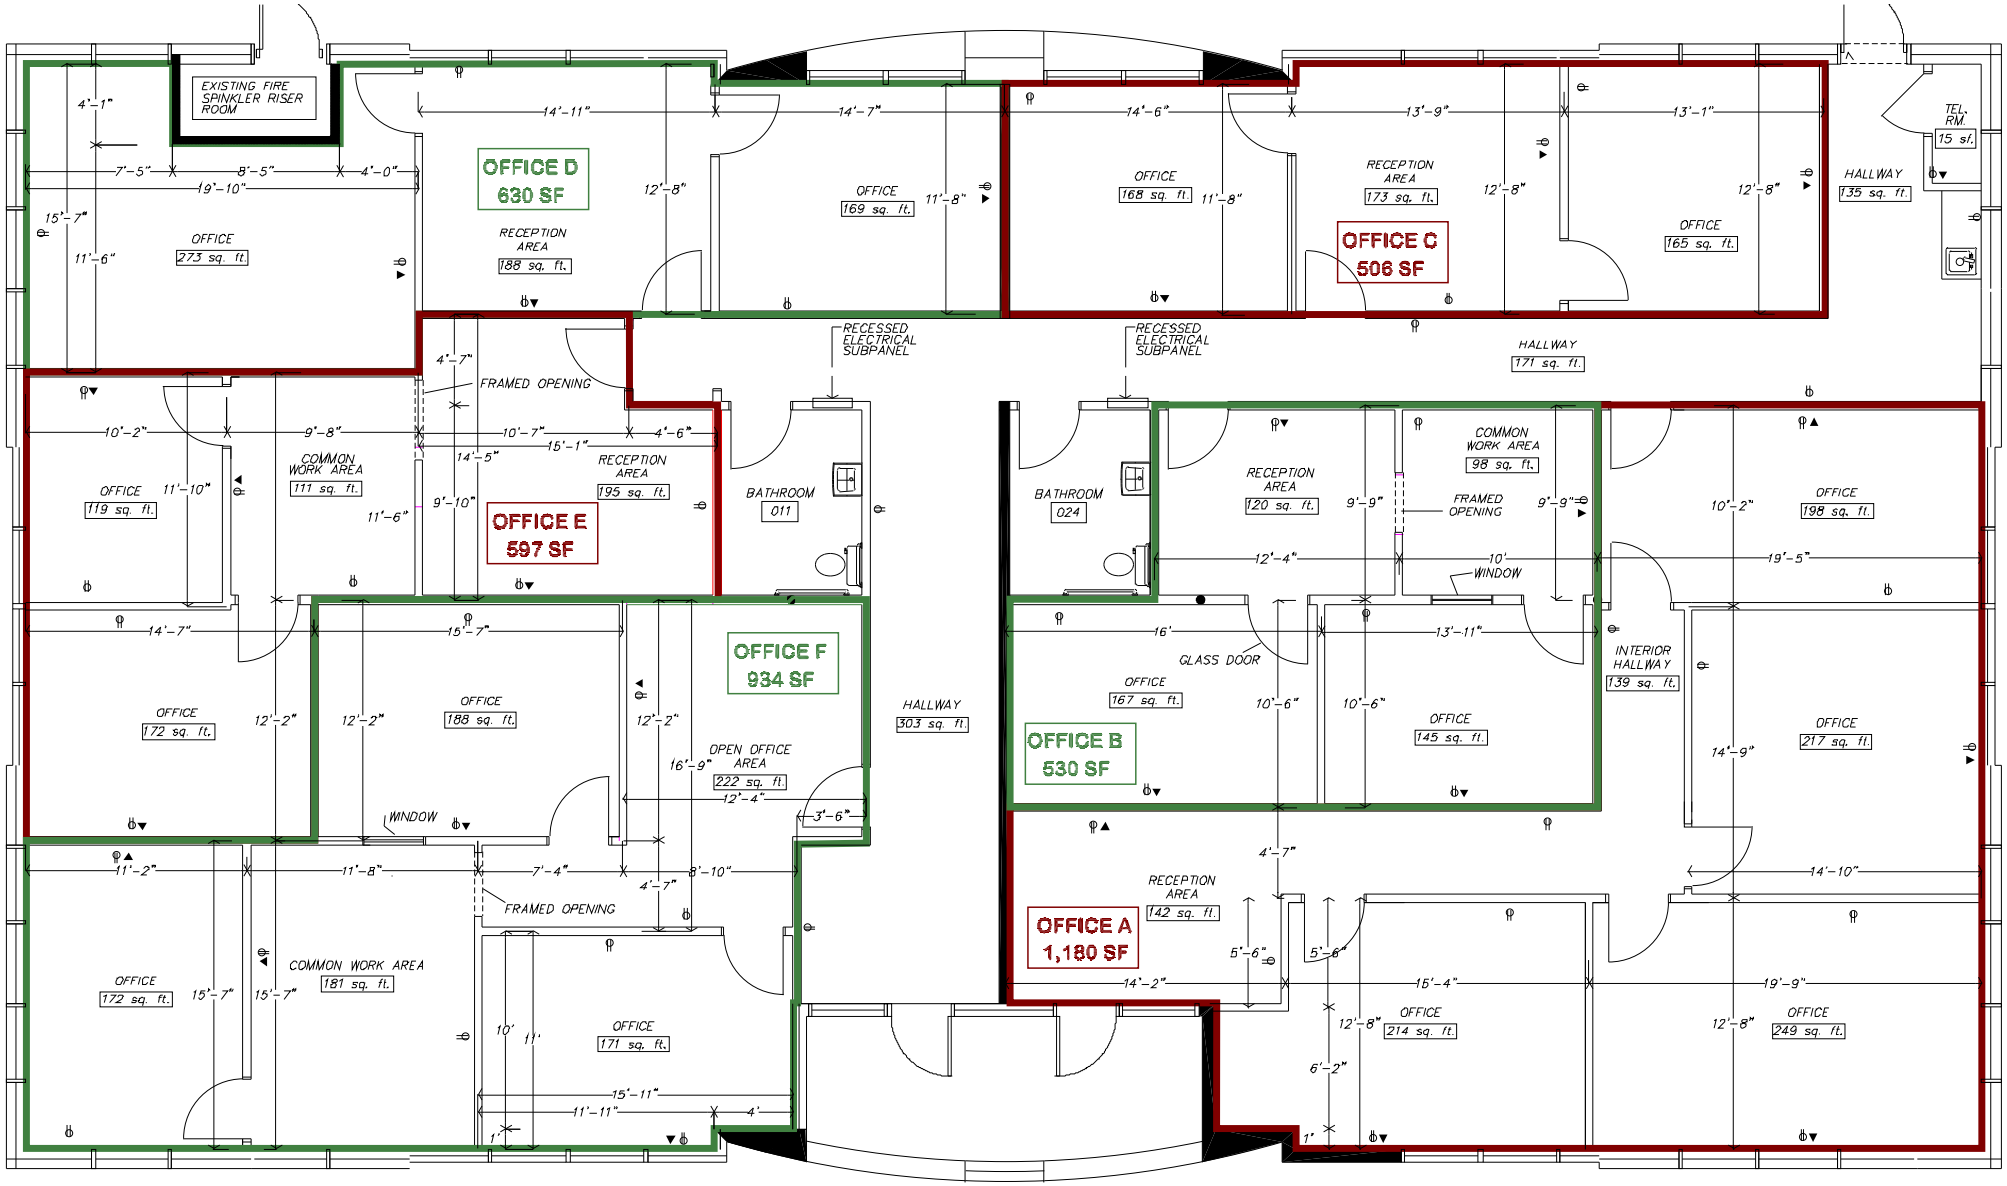

FLOOR PLAN

Not to Scale